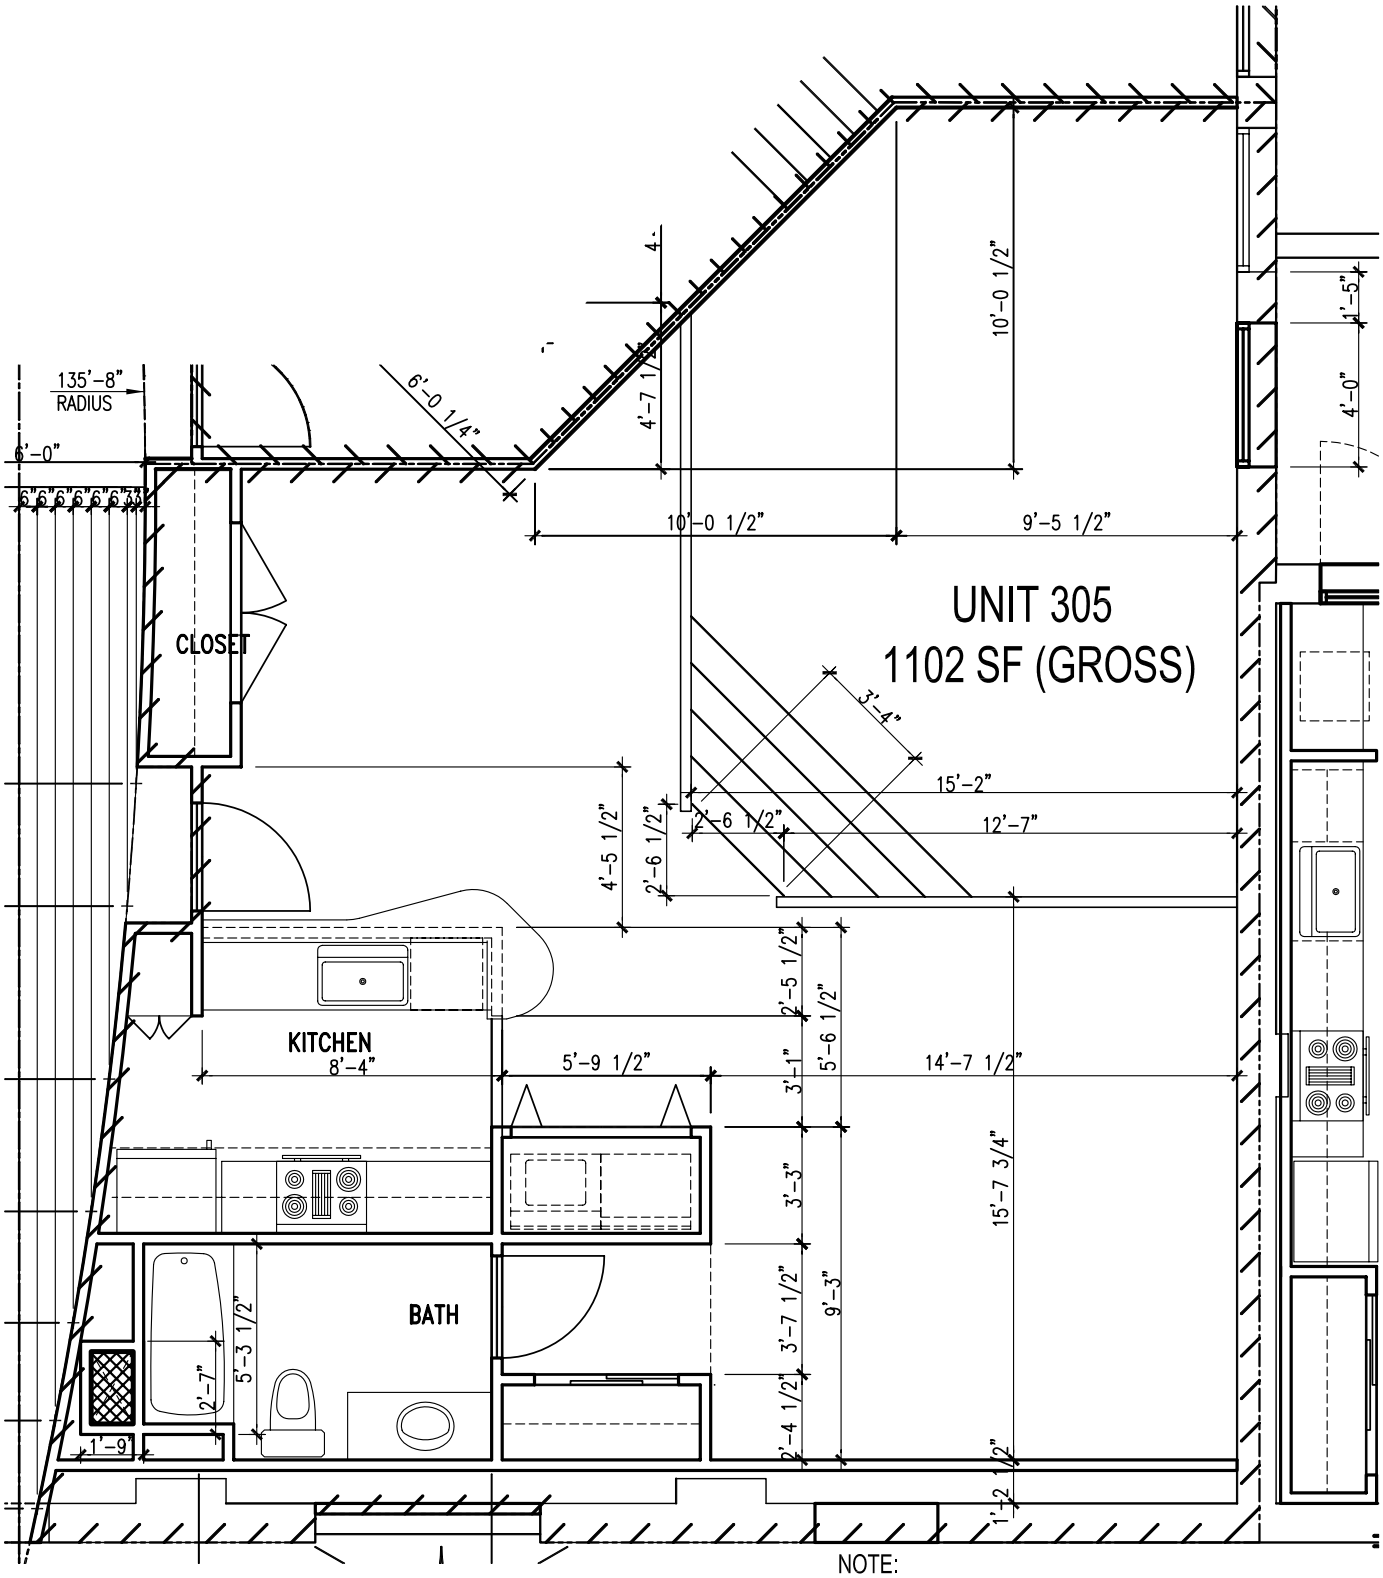

NOTE:
GROSS AREA MEASUREMENTS SHOWN HEREIN ARE DERIVED FROM THE ORIGINAL PROJECT CAD DRAWING FILE AND DO NOT REFLECT ANY 'AS-BUILT' DEVATIONS FROM THE ORIGINAL FLOOR PLAN DOCUMENTS

Dekker/Perich/Sabatini
architecture ▪ interiors ▪ landscape ▪ planning ▪ engineering
7601 Jefferson NE, Suite 100
Albuquerque, NM 87109
505 761-9700
fax 761-4222

The Lofts
at Albuquerque High School

Albuquerque, New Mexico

UNIT AREA BOMA CALCULATIONS
OLD MAIN BUILDING

DRAWN BY	DKM	SCALE	3/16" = 1'-0"
REVIEWED BY		UNIT 305	
DATE ISSUED	9-2310		
PROJECT NO.	10-0096	OF	